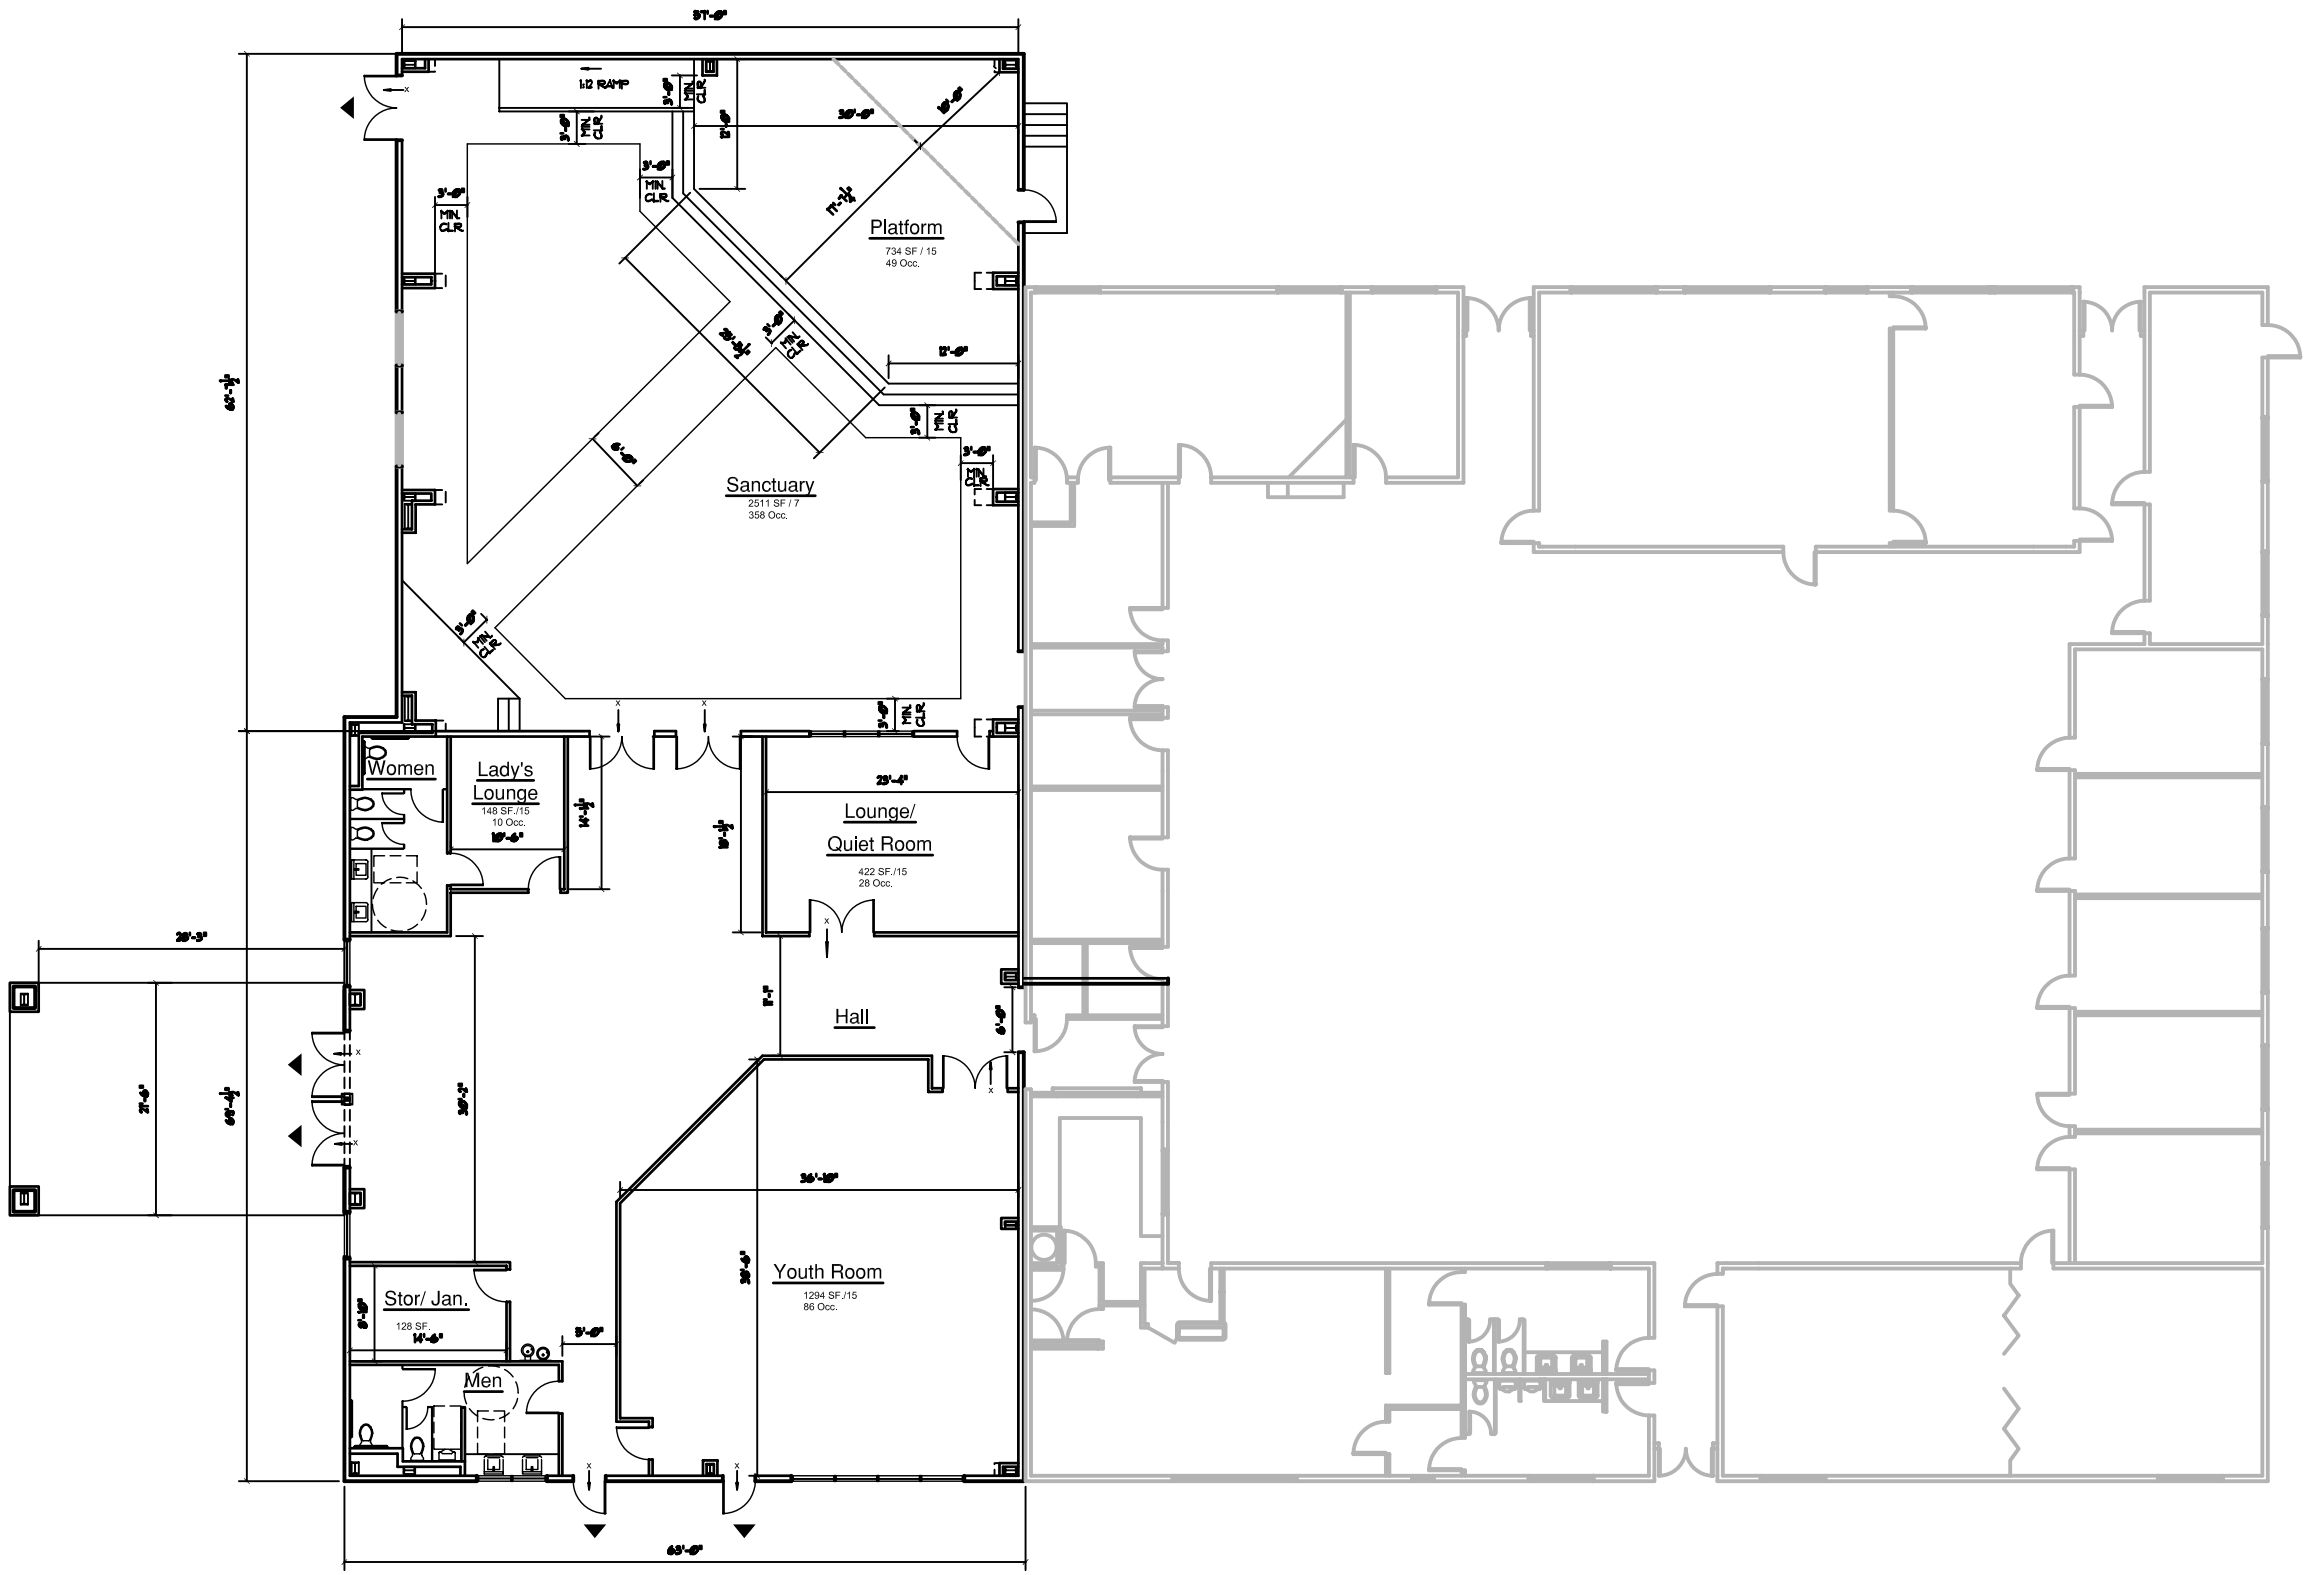

OVER ALL FLOOR & DIMENSION PLAN

SCALE: 1/8" = 1'-0"

NORTH

These drawings are instruments of service and are the property of Golden Valley Engineering & Surveying, Inc. All designs and other information on these drawings are for use on the specified project and shall not be used otherwise without the express written permission of Golden Valley Engineering & Surveying, Inc.

Copyright © 2005 Golden Valley Engineering & Surveying, Inc.

REVISIONS:

GOLDEN VALLEY ENGINEERING & SURVEYING
405 W. 19th Street • P.O. Box 349 • Merced, CA 95340
Phone (209) 722-5200 • Fax (209) 722-3254

FLOOR AND DIMENSION PLAN FOR

EVANGELICAL FREE CHURCH

A.P.N. 007-171-014

CITY OF MERCED CALIFORNIA

PREPARED FOR:
Evangelical Free Church
2876 N. "G" Street
Merced, CA 95340
Ph. (209) 385-7431
Fax: (209) 725-3536

SHEET CONTENTS:
- FLOOR & DIMENSION PLAN
-
-
-
-
-

DESIGNED: G.V.E.&S.
DRAWN BY: CHRISTINE L
CHECKED: JX
DATE: Feb. 24, 2006
JOB NO.: 05-008

SHEET
A-1