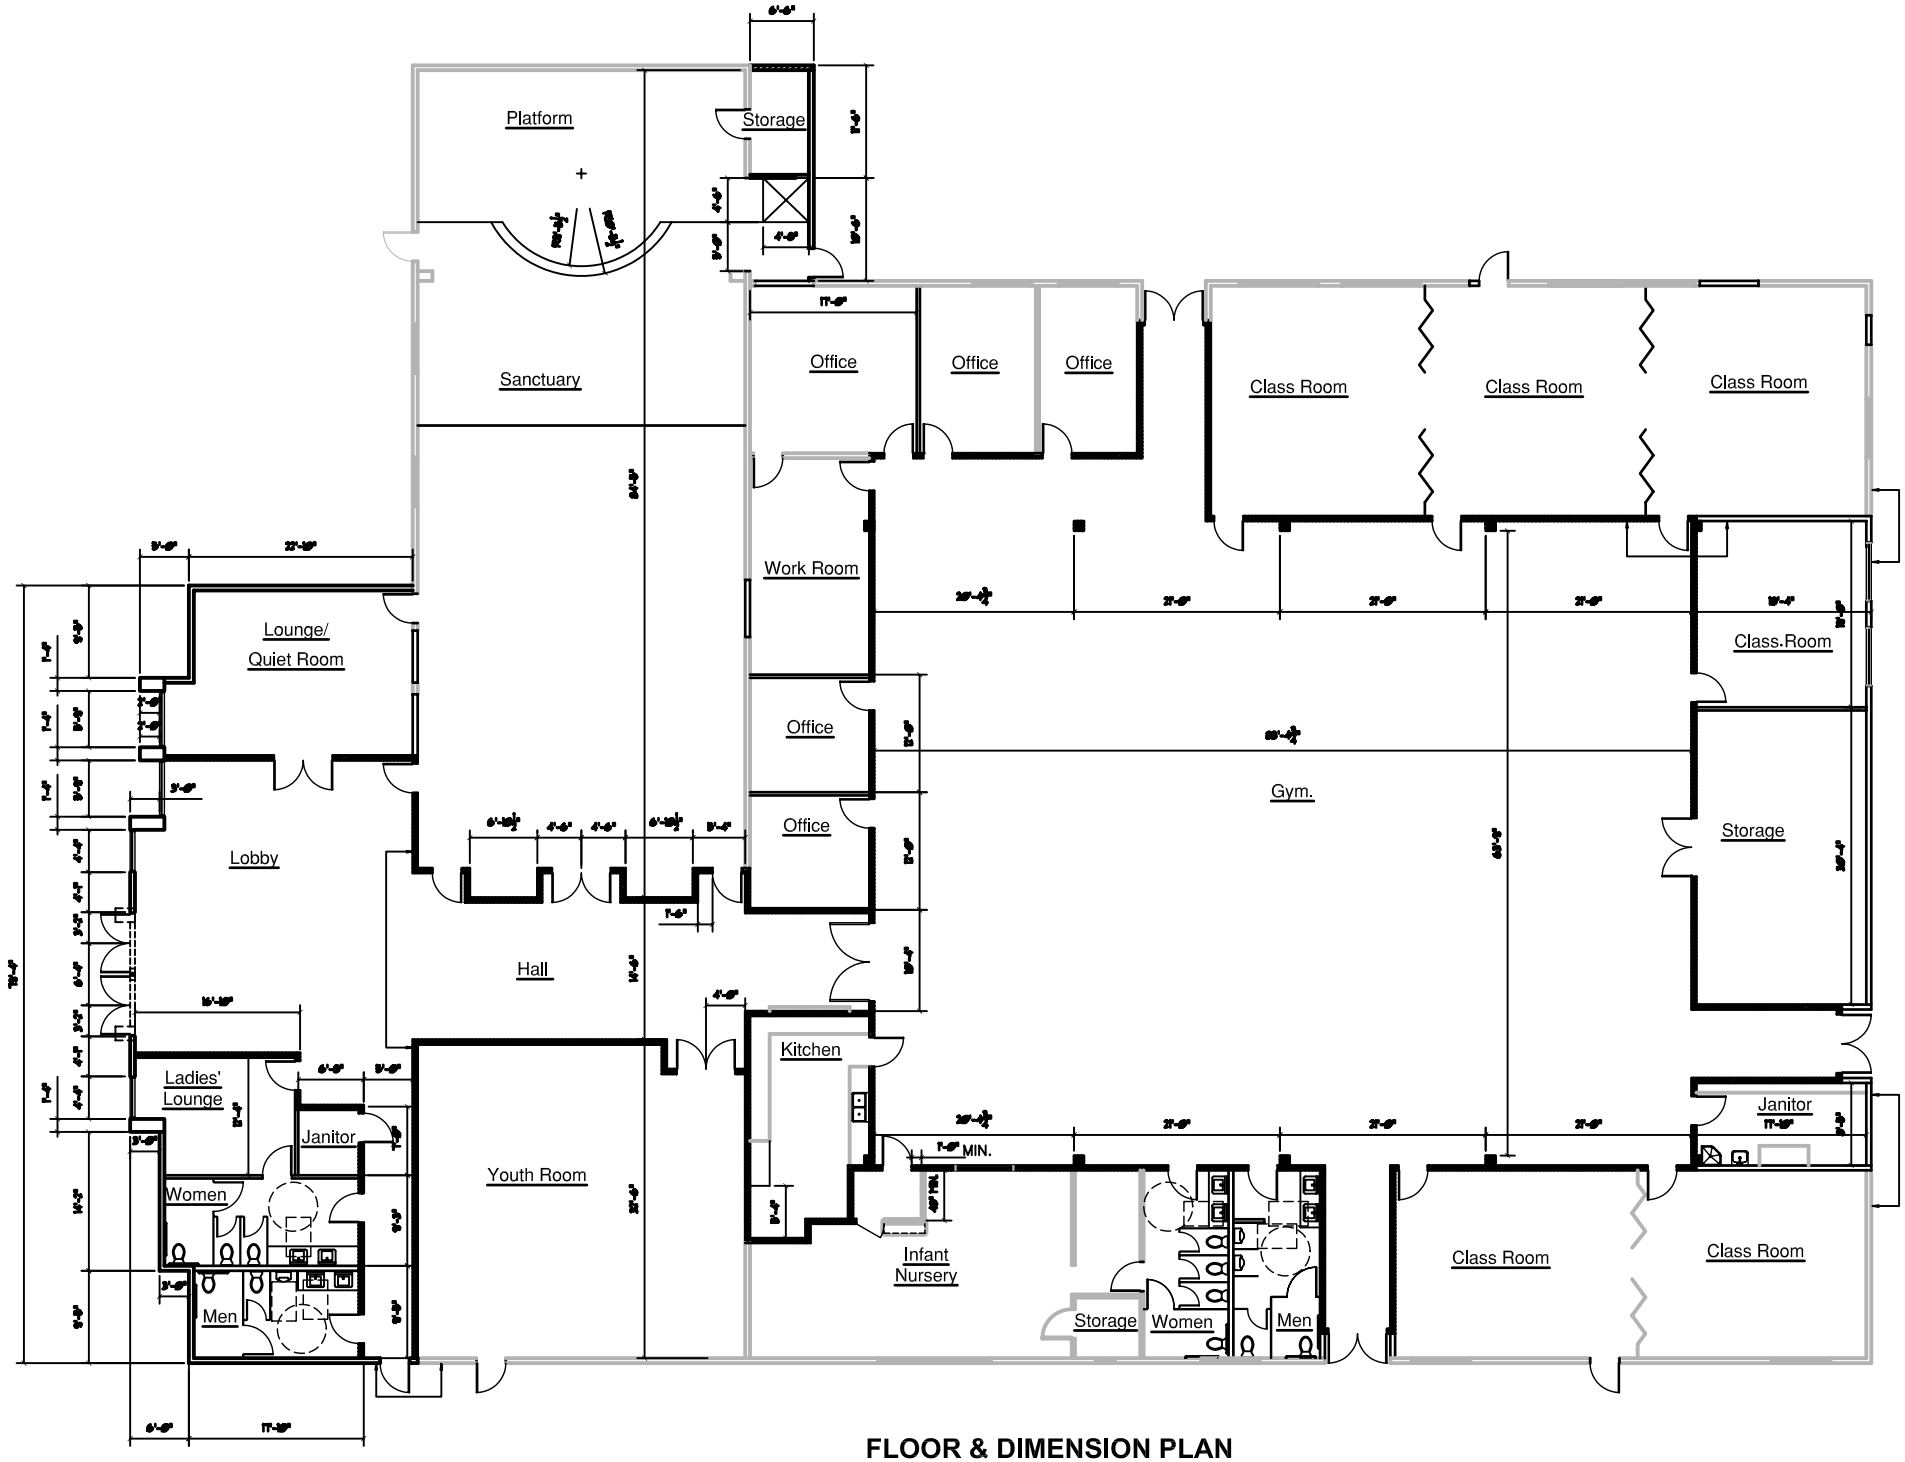

FLOOR & DIMENSION PLAN

SCALE: 1/8" = 1'-0"

F:\0\05-008_Evangelical Free Church\REFERENCE\FUTURE_FLR.dwg, 4/13/2005 1:23:40 PM, Acrobat Distiller